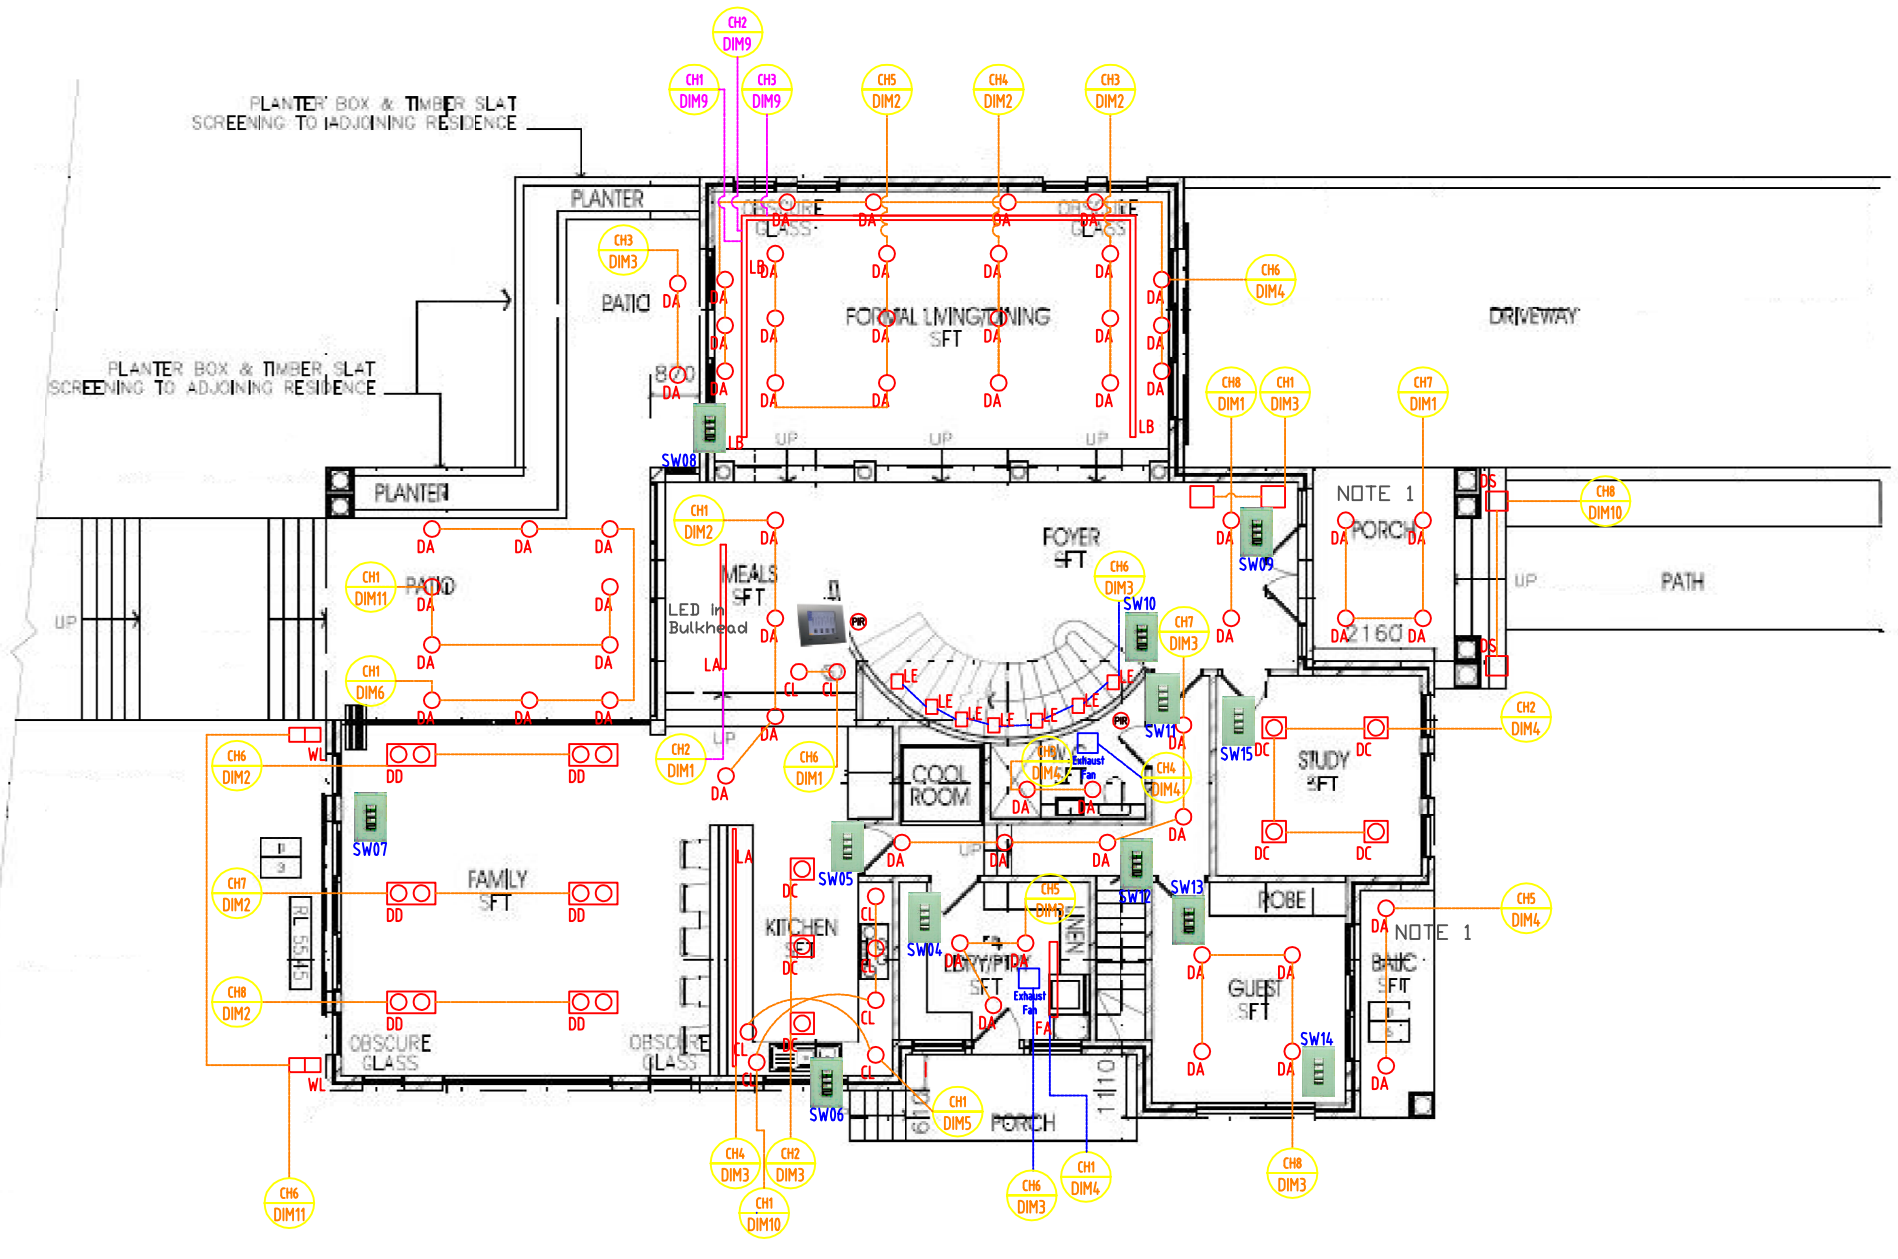
PLANTER BOX & TIMBER SLAT SCREENING TO ADJOINING RESIDENCE
PLANTER BOX & TIMBER SLAT SCREENING TO ADJOINING RESIDENCE
PLANTER
PLANTER
PATIO
PATIO
FORMAL LIVING/DINING SFT
DRIVEWAY
FOYER SFT
MEALS SFT
LED In Bulkhead
NOTE 1
PORCH
PATH
COOL ROOM
STUDY SFT
FAMILY SFT
KITCHEN
ROBE
GUEST SFT
NOTE 1
BATH SFT
OBSCURE GLASS
OBSCURE GLASS
PORCH
SW01
SW02
SW03
SW04
SW05
SW06
SW07
SW08
SW09
SW10
SW11
SW12
SW13
SW14
SW15